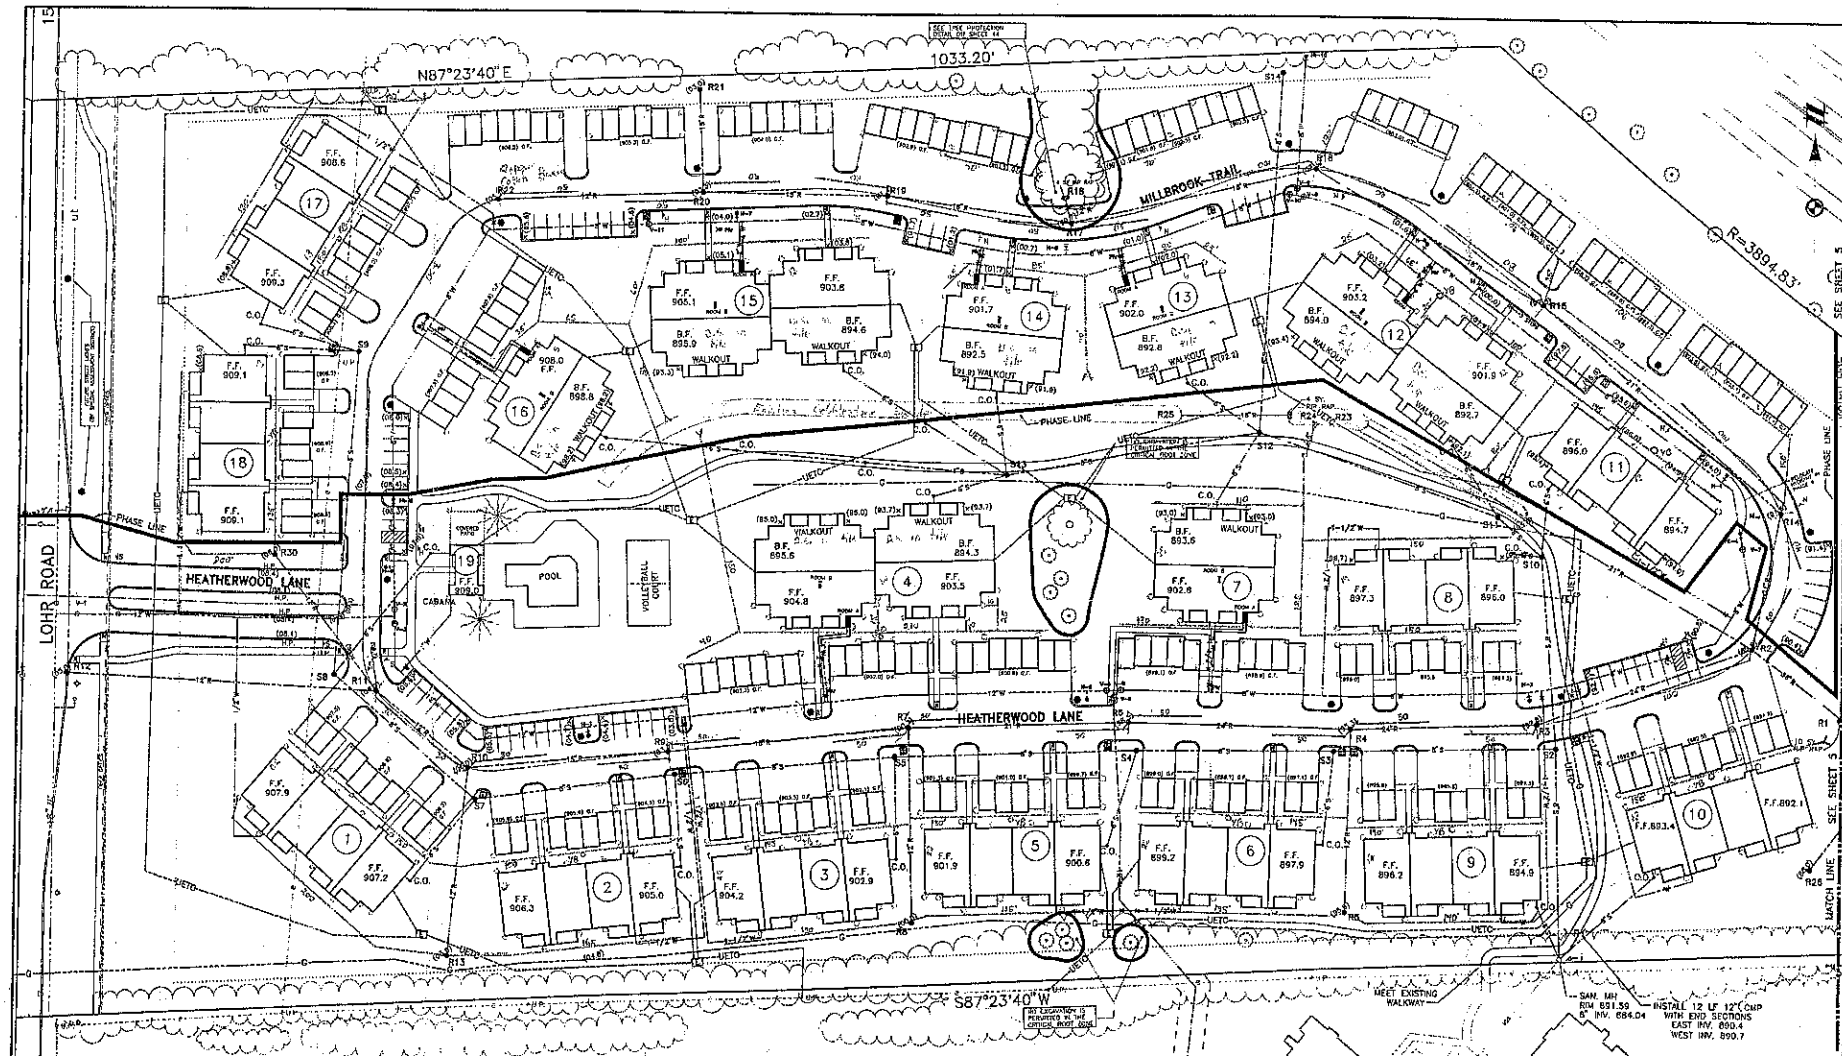

LEGEND

EXISTING		PROPOSED
	STORM	
	SANITARY	
	WATER	
	OVERHEAD ELECTRIC	
	GAS	
	OVERHEAD TELEPHONE	
	UNDERGROUND ELEC., TELE., & CABLE T.V.	UETC
	ELECTRICAL TRANSFORMER	
	MANHOLE, CATCH BASIN	
	HYDRANT	
	VALVE IN WELL	
	POWER POLE	
	TELEPHONE POLE	
	UTILITY POLE	
	LIGHT POLE	
997	CONTOUR	992
	SPOT ELEVATIONS	(992x40)
	HIGH POINT	H.P.
	LOW POINT	L.P.
	SILT FENCE	

EXISTING		PROPOSED
	SOIL EROSION MEASURE	SE
	HANDICAPPED RAMP	
	FINISH FLOOR ELEV.	F.F.
	LOWER FLOOR ELEV.	L.F.
	NUMBER OF PARKING SPACES	
	POST INDICATOR VALVE	PIV
	CURB BOX	
	6" SANITARY CLEANOUT	C.O.
	SETBACK LINE	
	HANDICAP PARKING SPACE	
	MAIL BOX	
	STOP SIGN	
	NO PARKING SIGN	
	HANDICAP PARKING SIGN	
	TREE TO BE REMOVED	
	DRAINAGE FLOW	

NOTES:
1. ALL CURB BOXES AND POST INDICATOR VALVES SHALL BE 5 FEET FROM WATER MAIN.
2. ALL HYDRANTS SHALL 4 FEET BEHIND CURB.
3. ALL POST INDICATOR VALVES SHALL BE A MINIMUM OF 5 FEET BEHIND CURB.

NOTICE:
CONSTRUCTION SITE SAFETY IS THE SOLE RESPONSIBILITY OF THE CONTRACTOR. NEITHER THE OWNER NOR THE ENGINEER SUPPLIED BY ATWELL-HICKS HAS RESPONSIBILITY FOR SITE SAFETY. THE WORK OF PERSONS EMPLOYED IN THE WORK OF ANY MUNICIPALITY, PUBLIC, PRIVATE, OR OF ANY OTHER PERSONS.

3 WORKING DAYS BEFORE YOU DIG CALL MISS DIG 1-800-482-7171

ATWELL-HICKS, INC.
CIVIL ENGINEERING • SURVEYING • PLANNING
ENVIRONMENTAL SERVICES
313-994-4000 • FAX NO. 313-994-1599
ANN ARBOR, MICHIGAN

CLIENT: CAMBRIDGE PARTNERS, INC.
SECTION 3 TOWN 3 SOUTH, RANGE 6 EAST
PITTSFIELD TOWNSHIP
WASHTENAW COUNTY, MICHIGAN

UTILITY PLAN
HEATHERWOOD CONDOMINIUMS

CAD FILE 00245P01

REVISIONS	
8-15-96 ENG. REVIEW	
4-15-96 PROPOSE MTG.	
3-26-96 ENG. REVIEW	
1-11-96 ENG. REVIEW	
12-04-95 SITE REVIEW	
10-27-95 ENG. REVIEW	
10-20-95 REVISE	

DATE 9-20-95
SCALE 1" = 40 FEET
DR DCK CH. IRP
BOOK
JOB 40924
FILE NO. 437-337-4